FILE: N:\Group Folders\Engineering\AutoCAD\AutoCAD DWGS\SOM\Form Liner\Web\SOM330.pdf

GENERAL NOTES

1. GROUT LINE AT LINER PERIMETER AND CENTER OF LINER.
2. STONE HEIGHTS: VARIES 2–1/4" TO 16"
   STONE WIDTHS: VARIES 4–1/2" TO 19–1/2"
   STONE DEPTHS: VARIES 1/2" TO 1–1/4"
3. GROUT LINE WIDTHS: VARIES 3/8" TO 1–1/4"
4. SEE INSTALLATION GUIDE FOR FURTHER INSTRUCTIONS.

☒ SINGLE USE
☒ MEDIUM USE
☒ HIGH USE

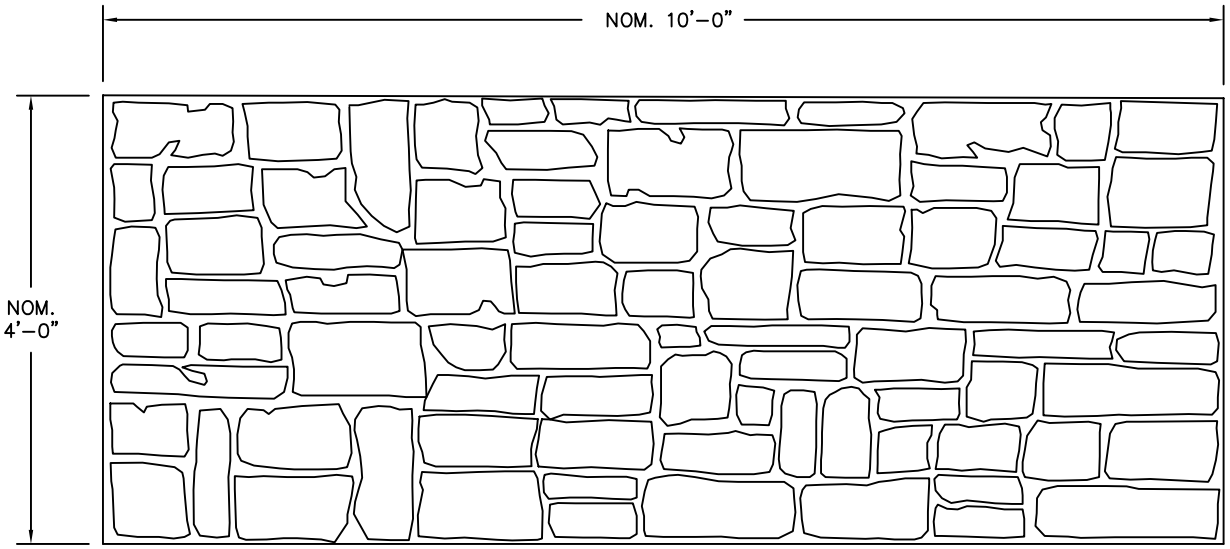

ELEVATION VIEW –
SCALE: NOT TO SCALE

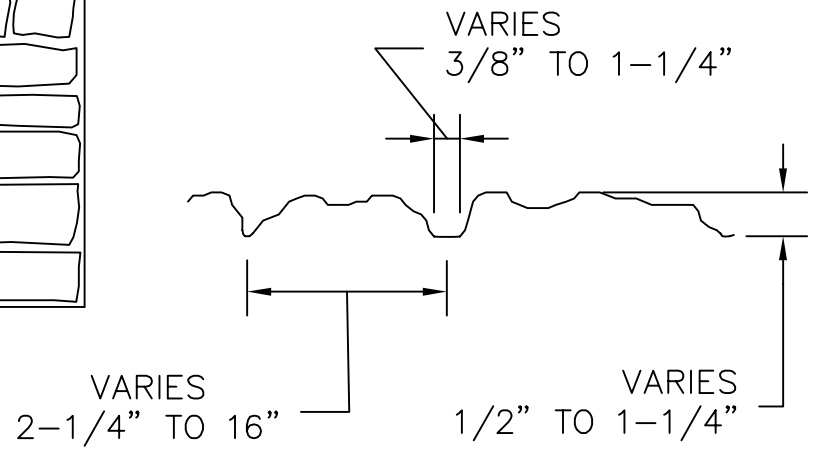

SECTION VIEW –
SCALE: NOT TO SCALE

REV. MARK	REVISION	BY	CHK	APP	DATE

DESIGNED:		DATE:	
DRAWN:		PART NUMBER:	
CHECKED:		QUANTITY REQUIRED:	
APPROVED:		SCALE:	AS SHOWN
MFG. REP.:		DWG. REF. NO.:	SOM330
SHEET NUMBER:			

SOUTHERN METAL & PLASTIC PRODUCTS
3400 TREE CRT. IND. BLVD., ST. LOUIS, MO 63122–6689
PH: 800–325–3597 FX: 636–825–6567
WEBSITE: www.sometals.com

TITLE: #S330 ASHLAR STONE

REV